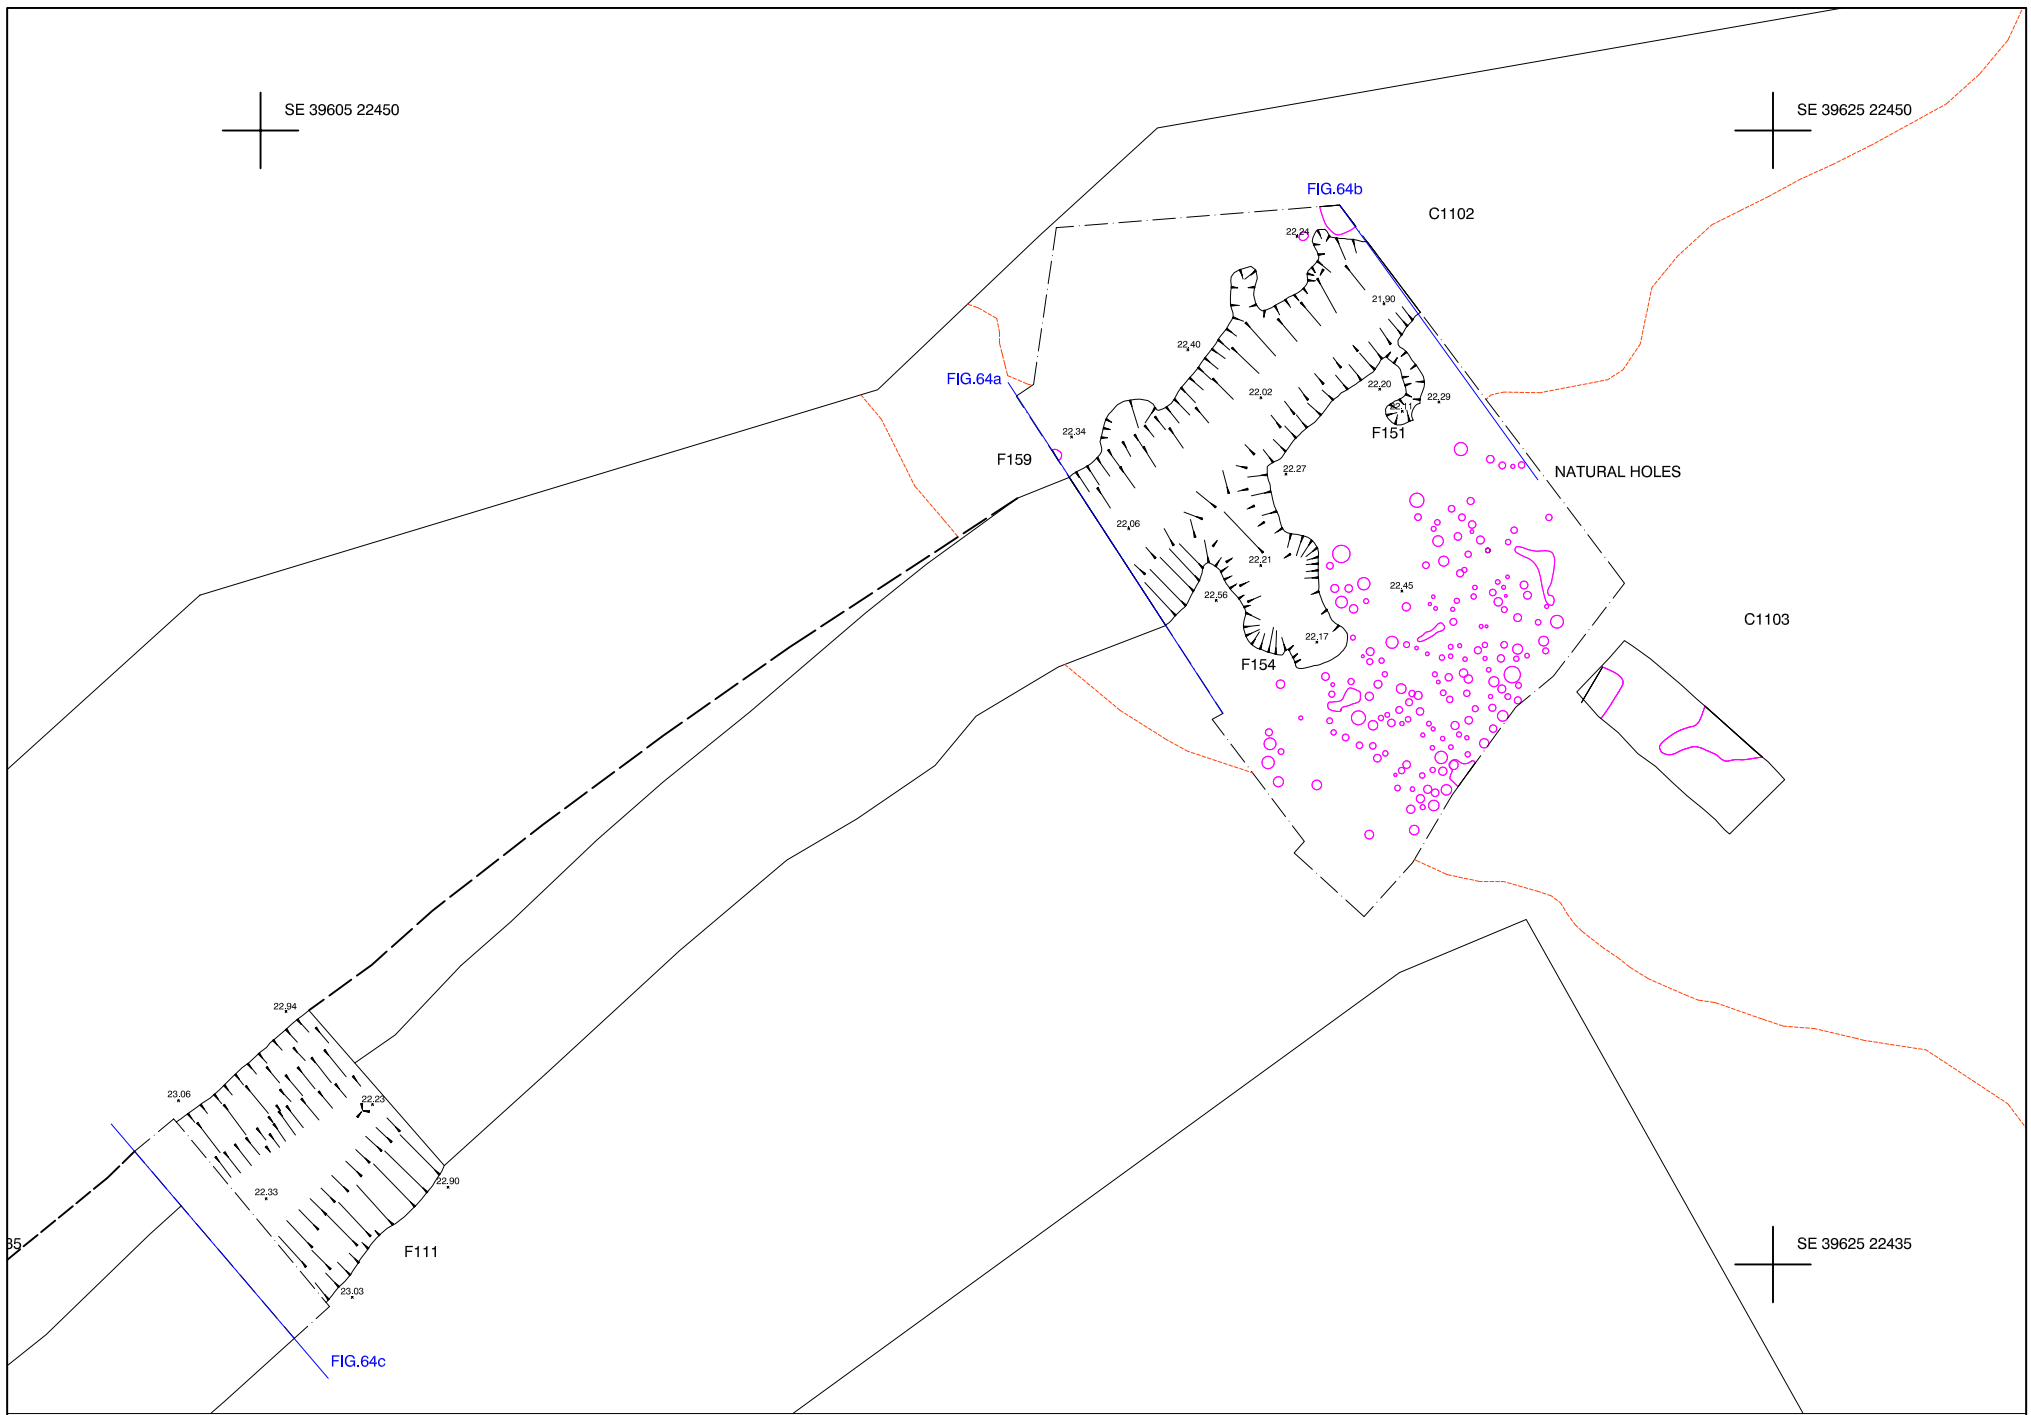

Figure 63a

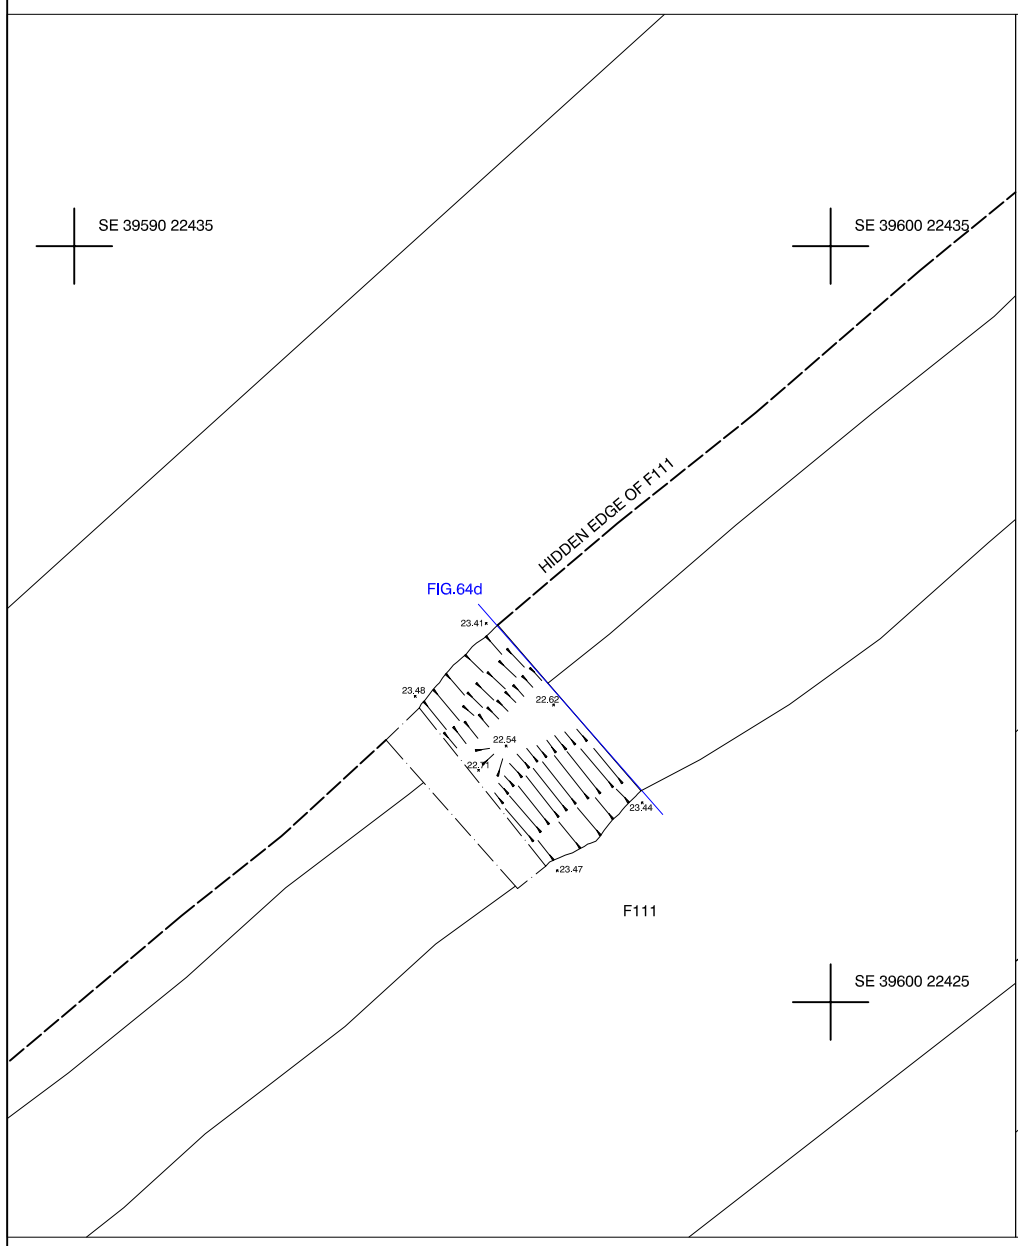

Figure 63b

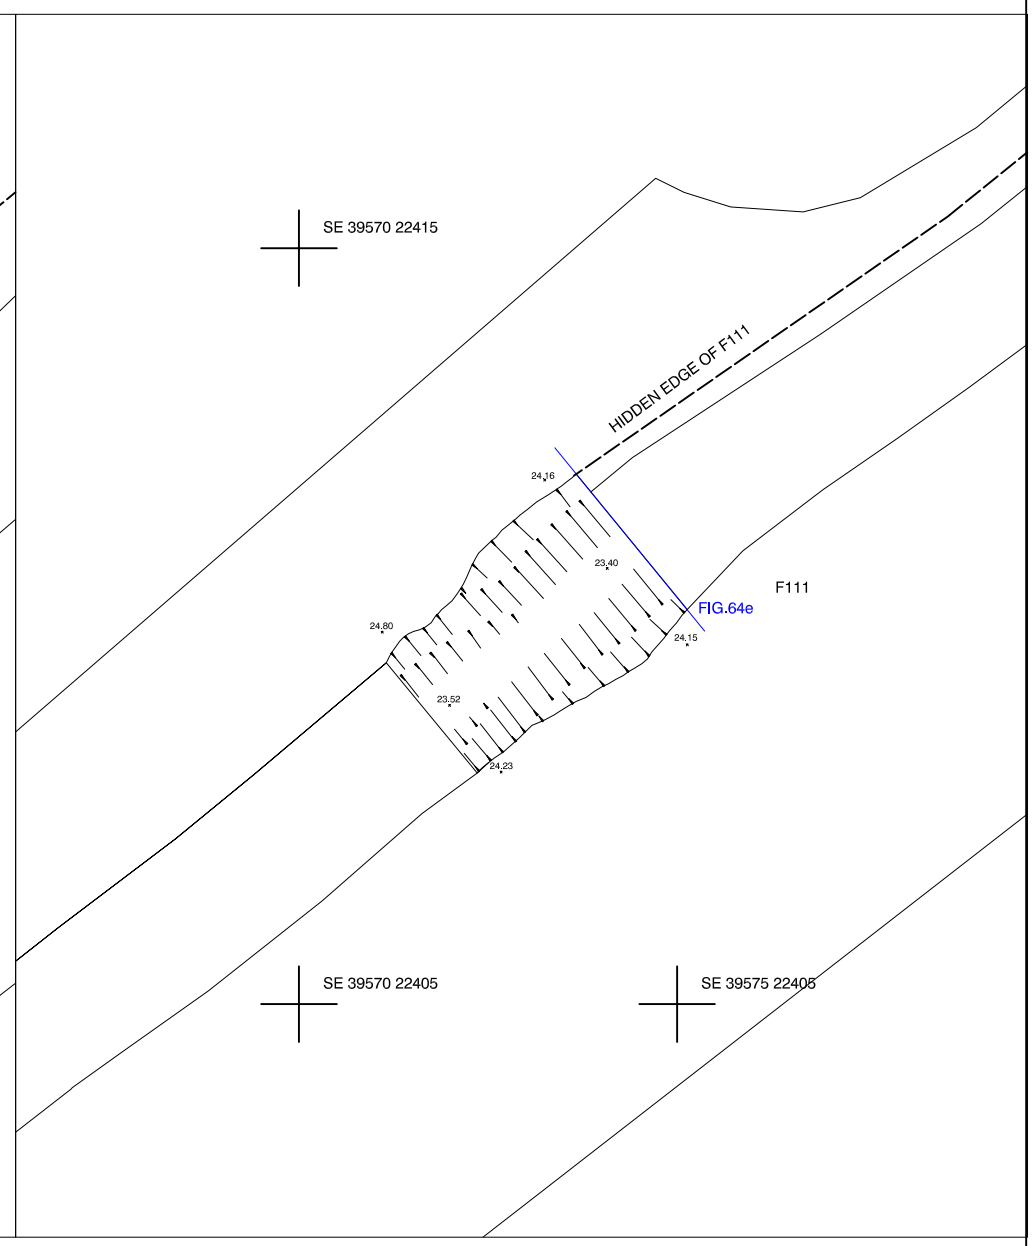

Figure 63c

Post-excavation plans of F111 | Scale 1:100 | Figure 63